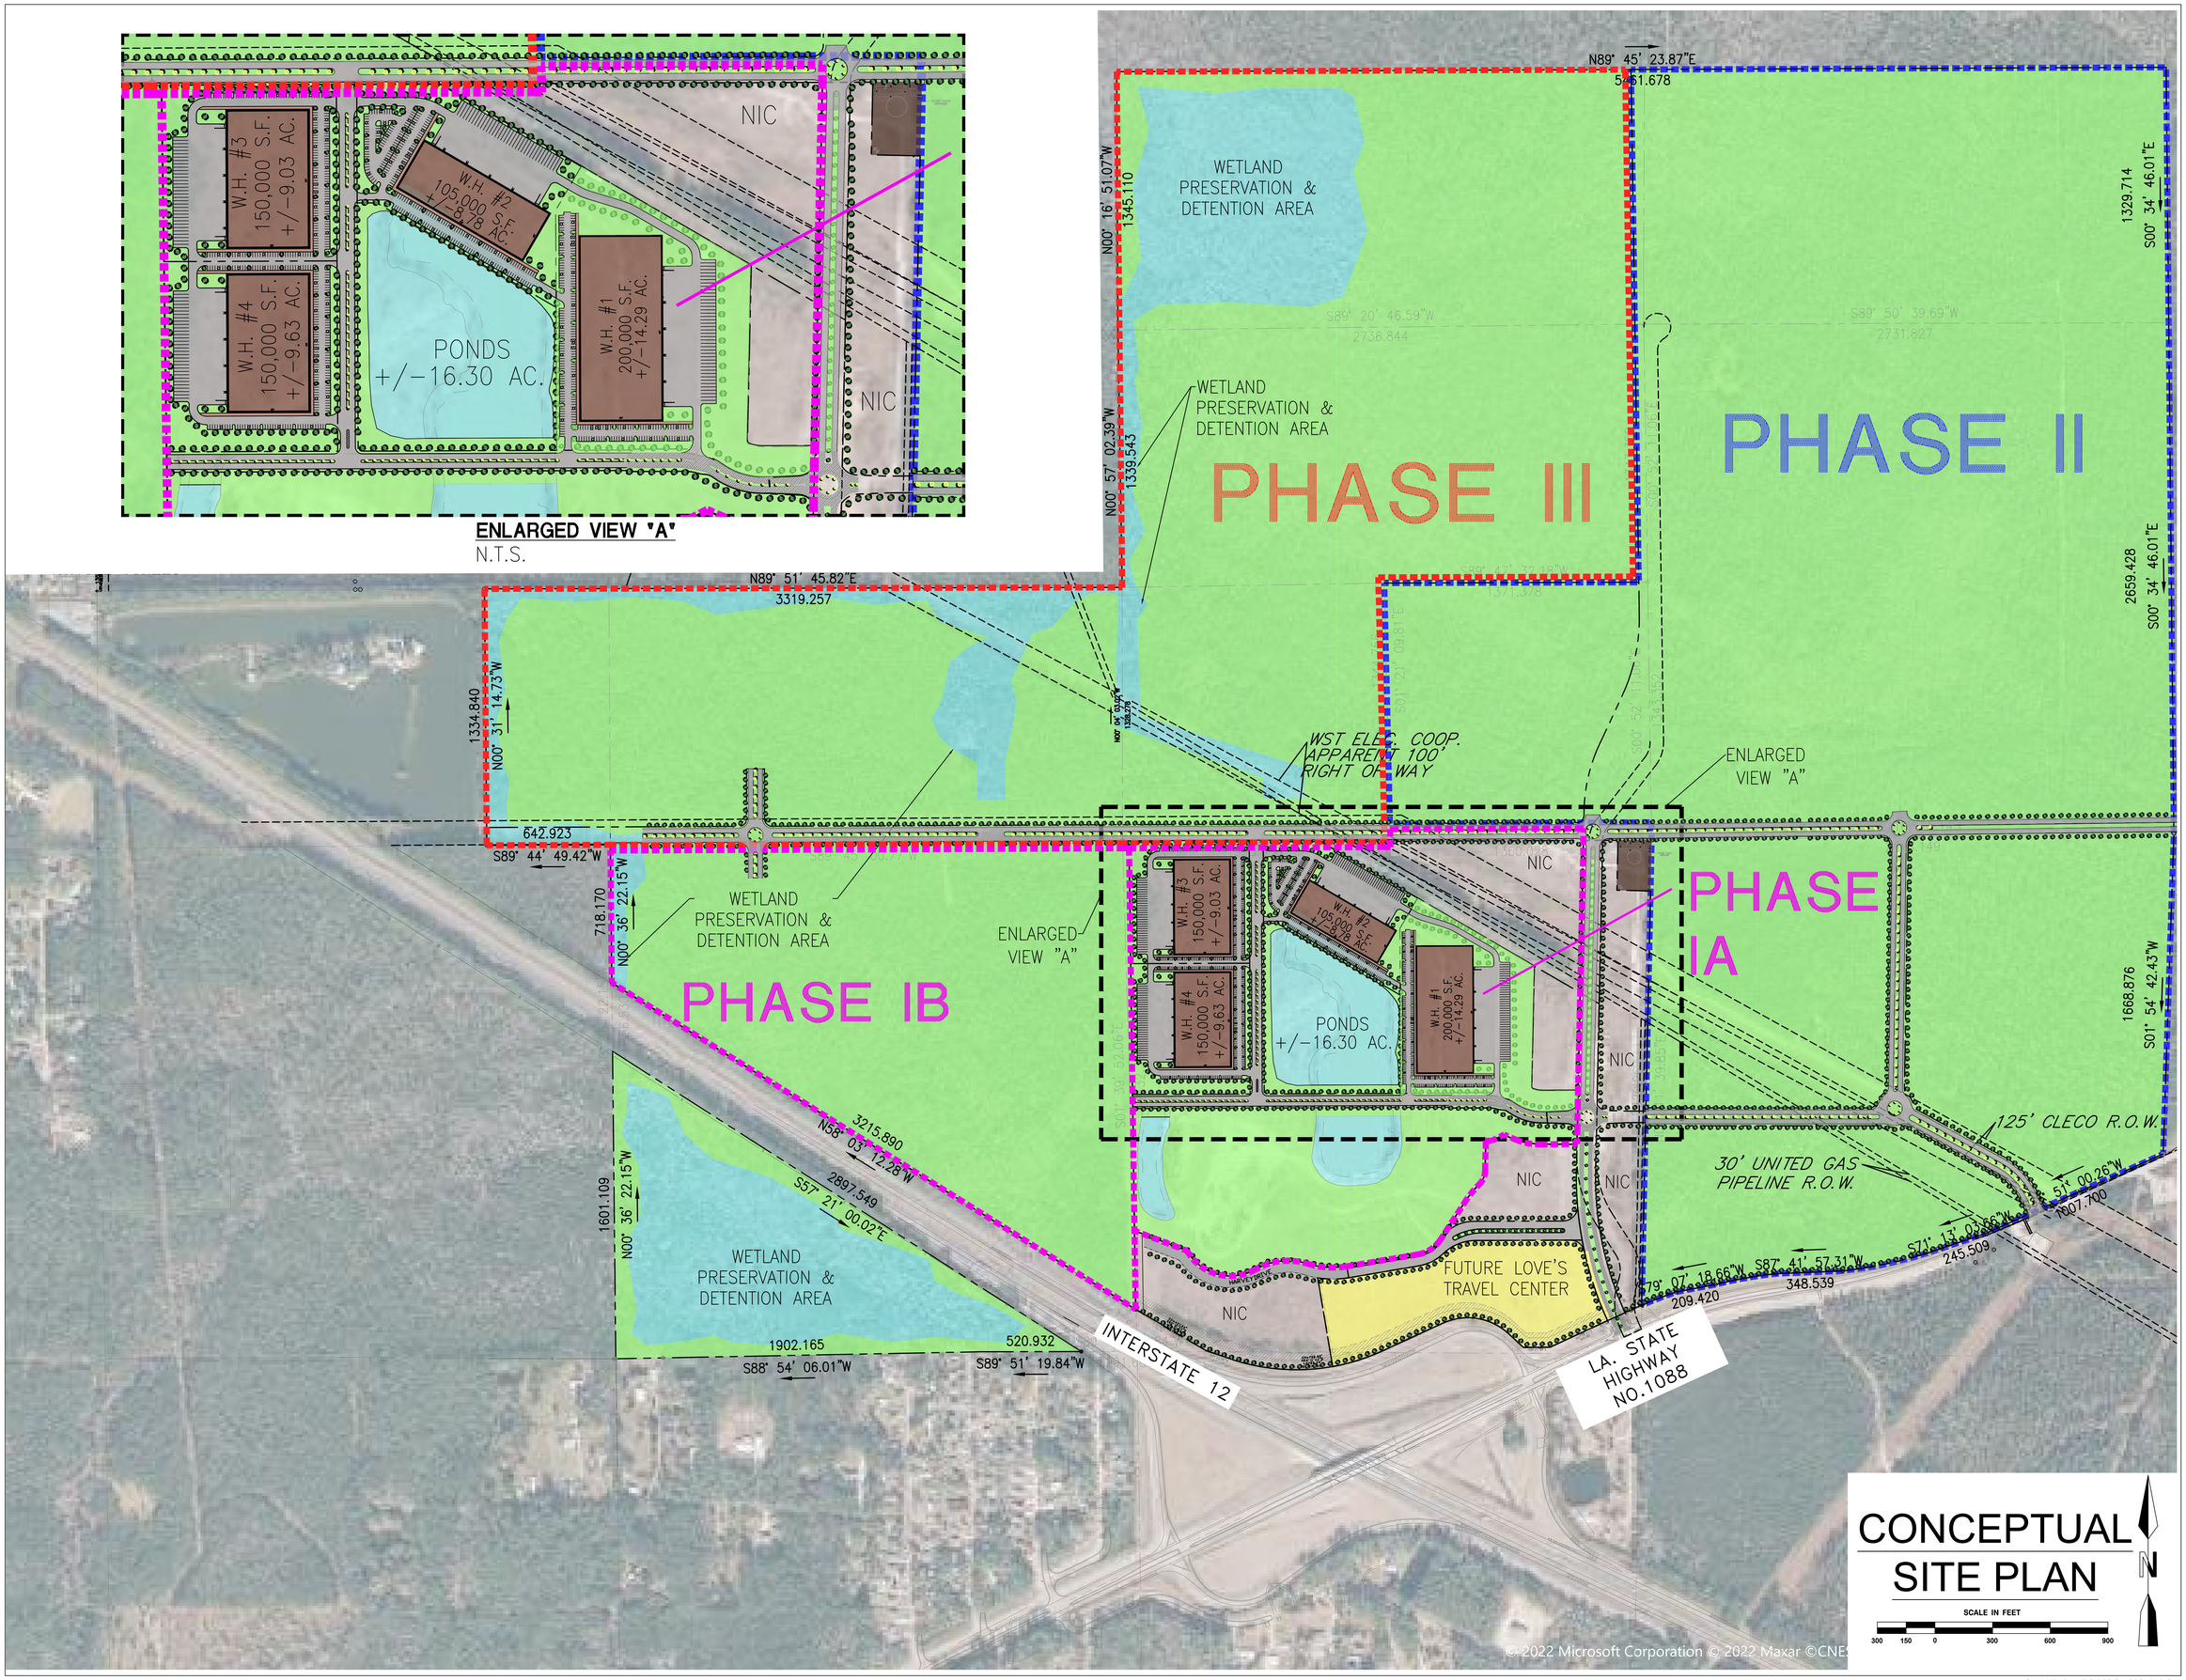

GULF SOUTH COMMERCE PARK

MANDEVILLE, LA
ST. TAMMANY PARISH
FOR STIRLING PROPERTIES
COVINGTON, LA

DDG
16564 E. BREWSTER ROAD | SUITE 101
COVINGTON, LA
985.249.6180

PRELIMINARY NOT FOR CONSTRUCTION

PROJECT NO. 20-882
FOR REVIEW
1/3/2023

CHECKED THB
DRAWN BY DTS

SHEET NAME

P-11CO

Z:\2020\20-882\CAD\CONCEPTUALS\20-882 P-11 COLORED.DWG

© 2022 DUPLANTIS DESIGN GROUP, P.C.