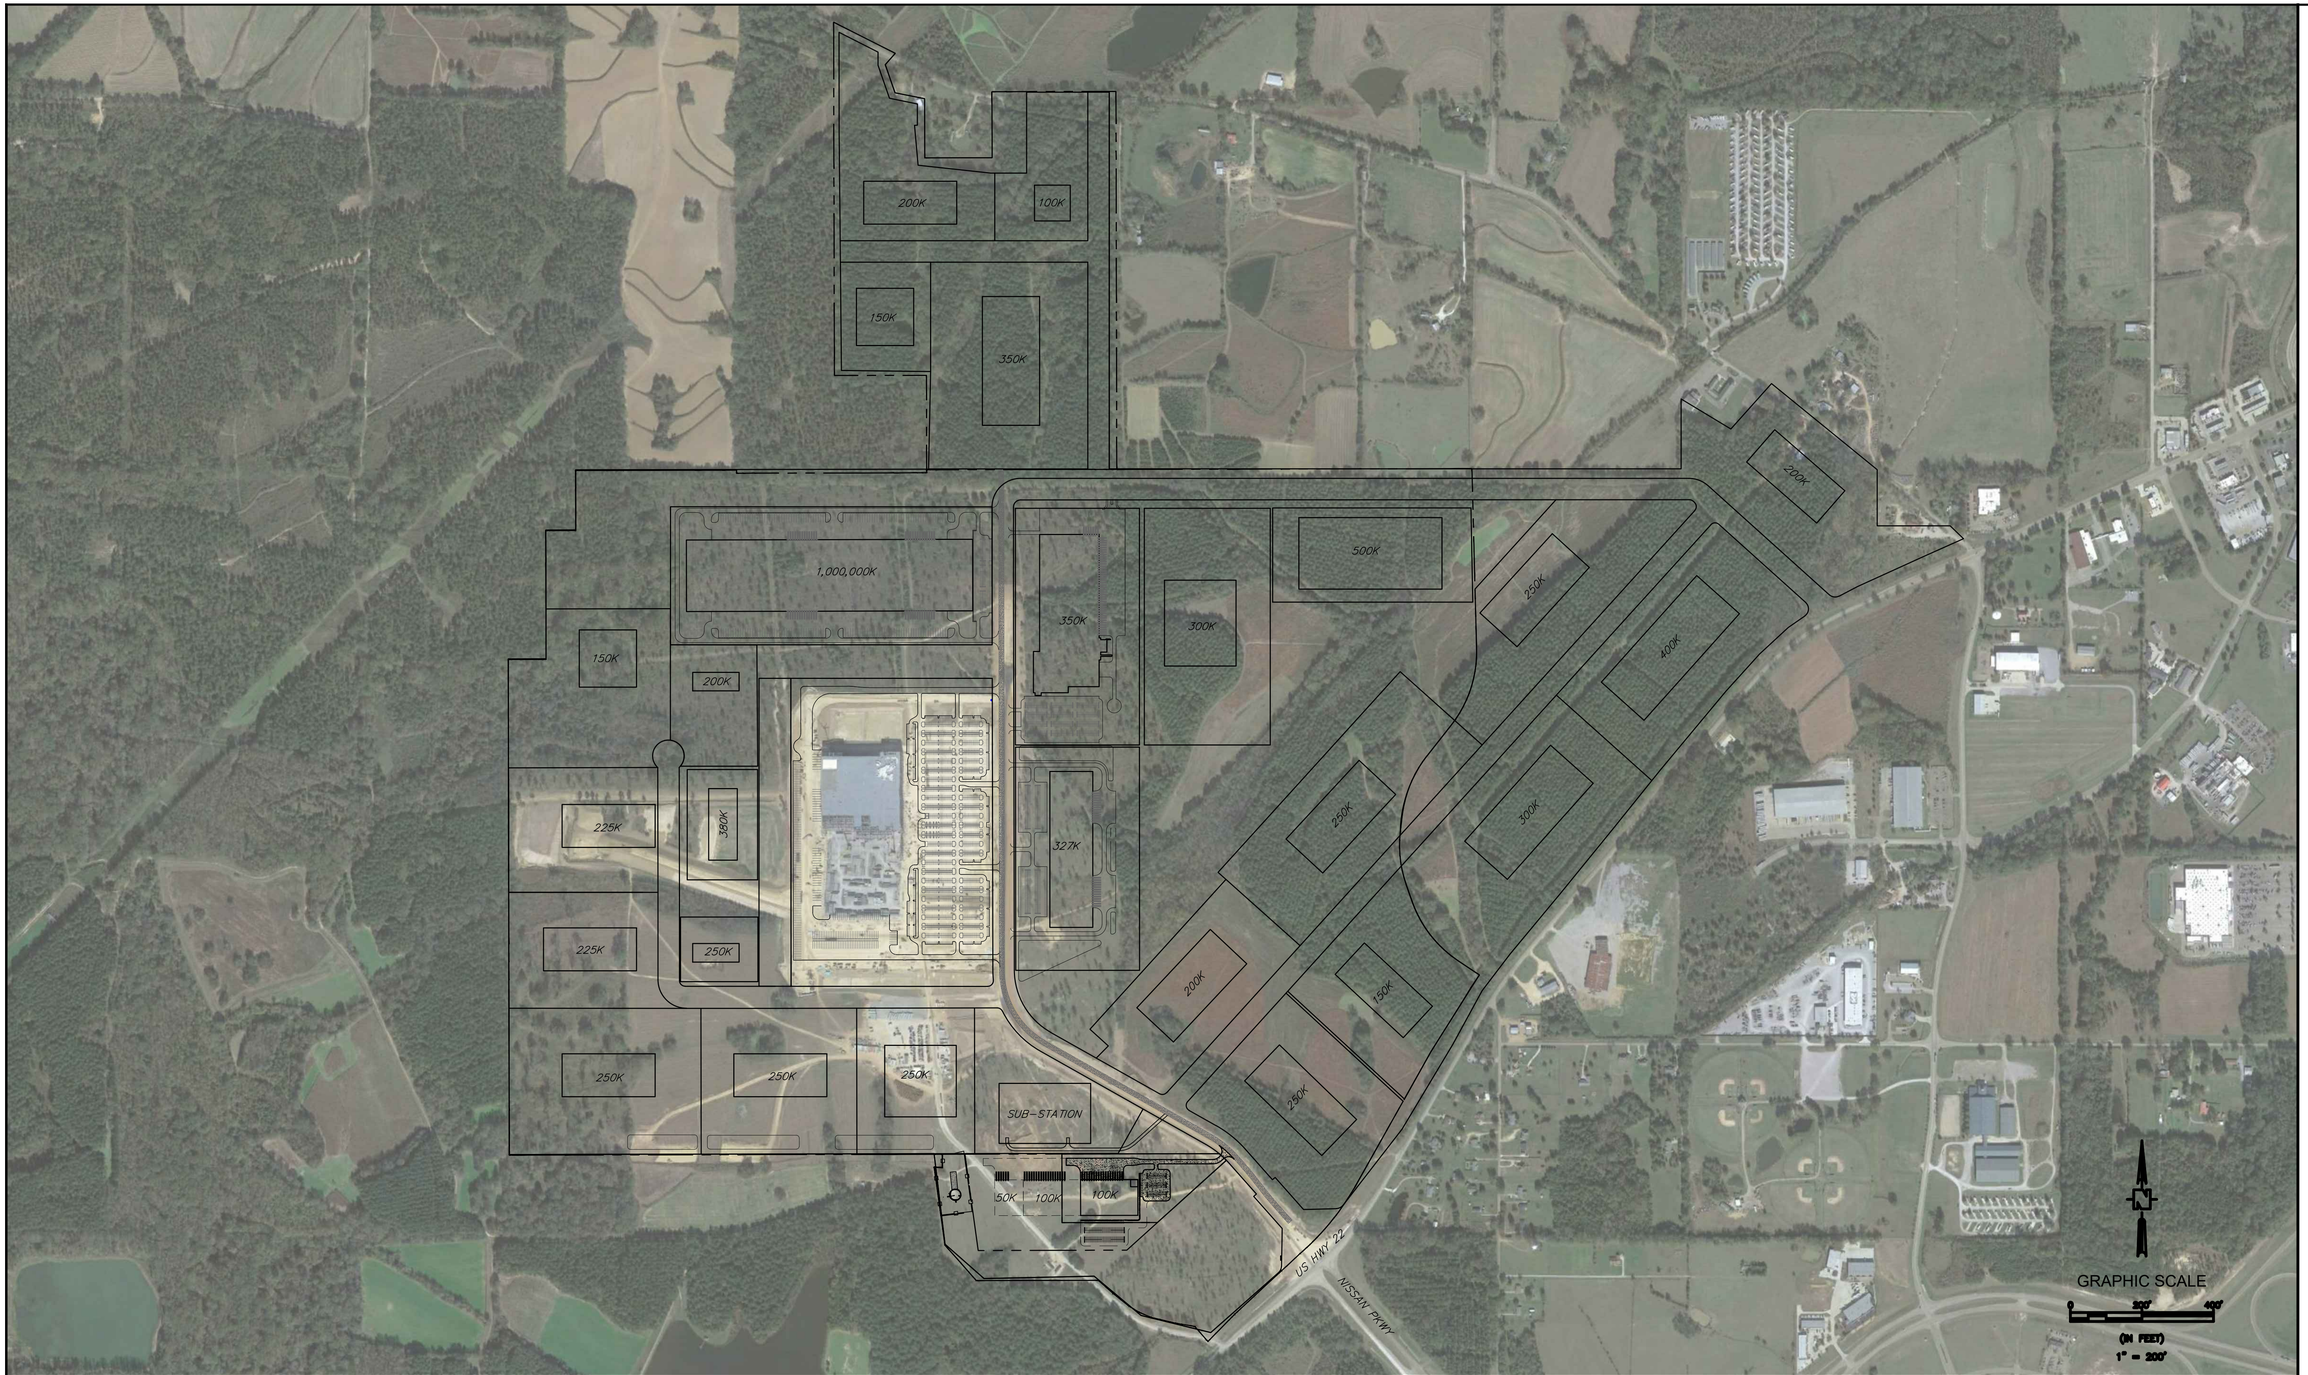


MADISON COUNTY ECONOMIC DEVELOPMENT AUTHORITY

MADISON COUNTY MEGA SITE TRAFFIC STUDY

NOTICE TO DRAWING HOLDER

CIVIL LINK, LLC, HEREINAFTER REFERRED TO AS ENGINEER, HAS PREPARED & FURNISHED THIS DRAWING TO THE OWNER FOR USE ON THIS PROJECT ONLY. THIS DRAWING SHOULD NOT BE USED ON EXTENSIONS OF THIS PROJECT OR ON ANY OTHER PROJECT. ANY REUSE OF THIS DRAWING WITHOUT WRITTEN VERIFICATION OR ADAPTATION BY THE ENGINEER SHALL BE AT THE REUSER'S SOLE RISK AND THE REUSER SHALL INDEMNIFY & HOLD HARMLESS THE ENGINEER FROM ALL CLAIMS, DAMAGES, LOSSES & EXPENSES INCLUDING ATTORNEY'S FEES ARISING OUT OF OR RESULTING THEREFROM.

REVISIONS				DRAWING INFORMATION	
NO.	DATE	BY	DESCRIPTION	C-L PROJECT NO.: ####	
				SCALE: 1" = ####	
				SURVEYED BY: ####	
				DSGN: ####	DATE: ####
				DRWN: ####	DATE: ####
				CHKD: ####	DATE: ####

MADISON COUNTY MEGA SITE TRAFFIC STUDY
MADISON COUNTY ECONOMIC DEVELOPMENT AUTHORITY
MADISON COUNTY, MS

Civil Link
"Connecting Resources"

SITE LAYOUT

WORKING NUMBER: ####

DRAWING NUMBER: #####