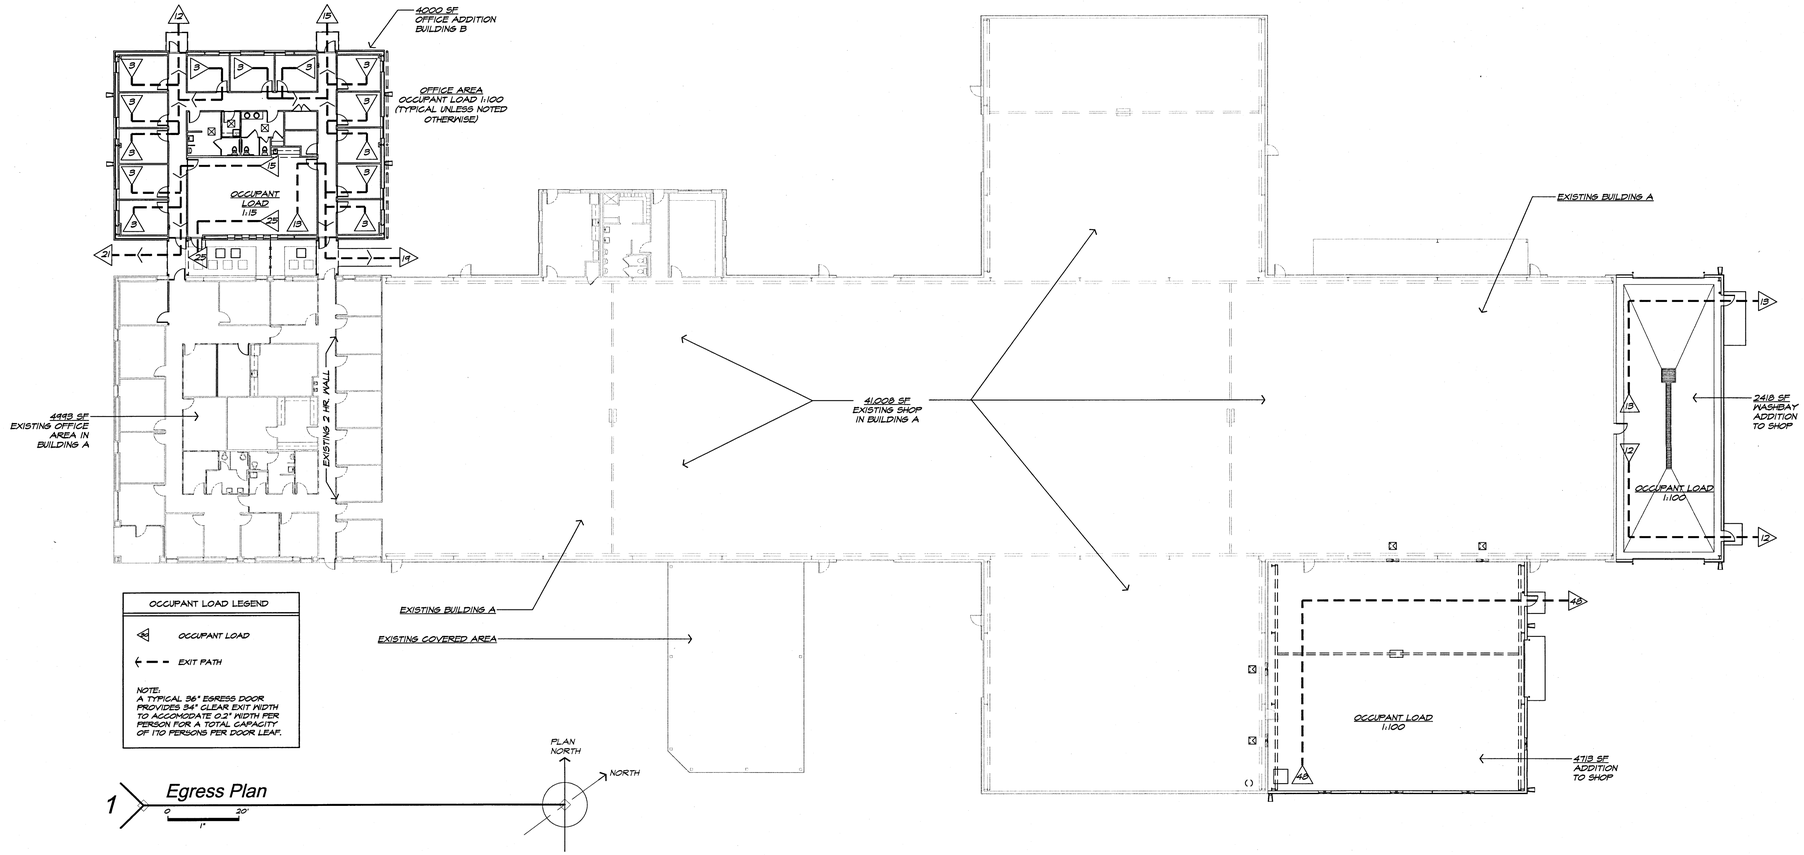

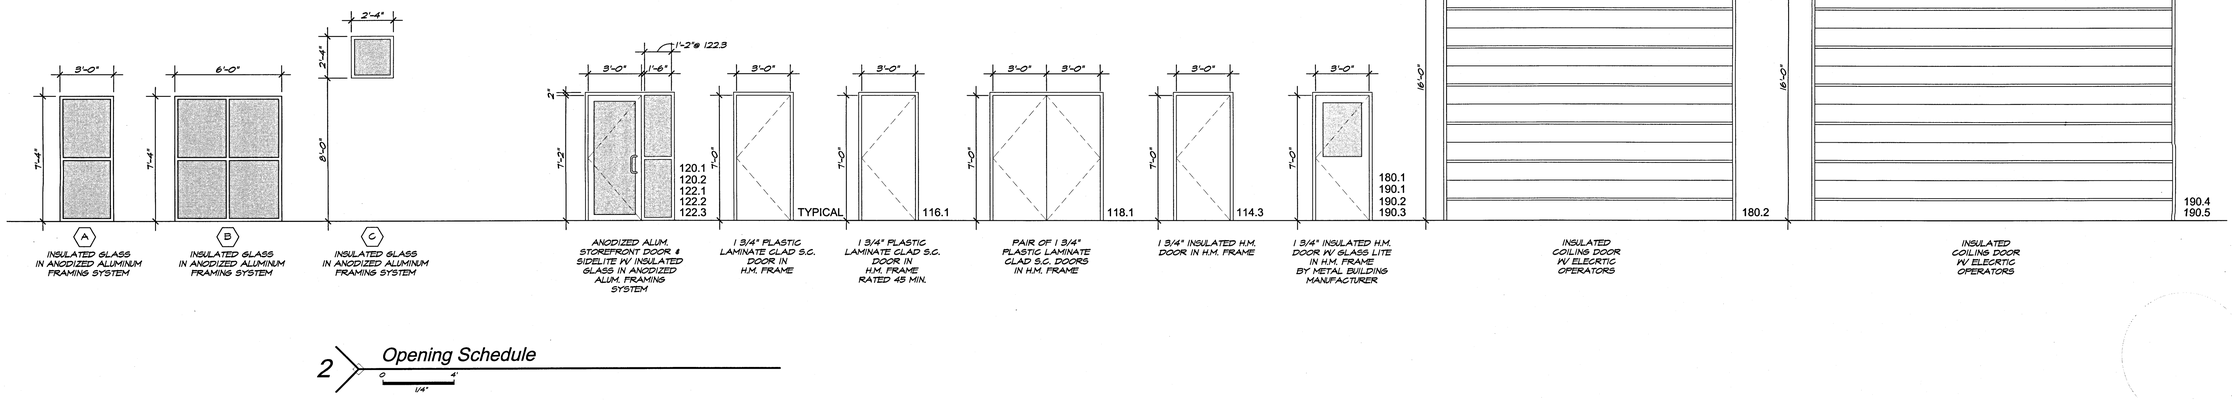

NEW ADDITIONS TO:
SMITH SERVICES
100 SOUTH BERNARD ROAD BROUSSARD, LA 70518

SMITH SERVICES

THOMSON BROTHERS CONSTRUCTION
Quality & Safety First
337.837.7100

d+b ARCHITECTURE
404 Commercial Parkway Broussard LA, 70518 - ph 337.839.1155 - fx 337.839.2505
Richard L. Langlinais, AIA - Architect

Project No.
SMITH2009

Date
SEP 09, 2009

Revisions

Drawing Title
Egress Plan
& Opening Schedules

Drawing No.
A0.2