EXHIBIT H

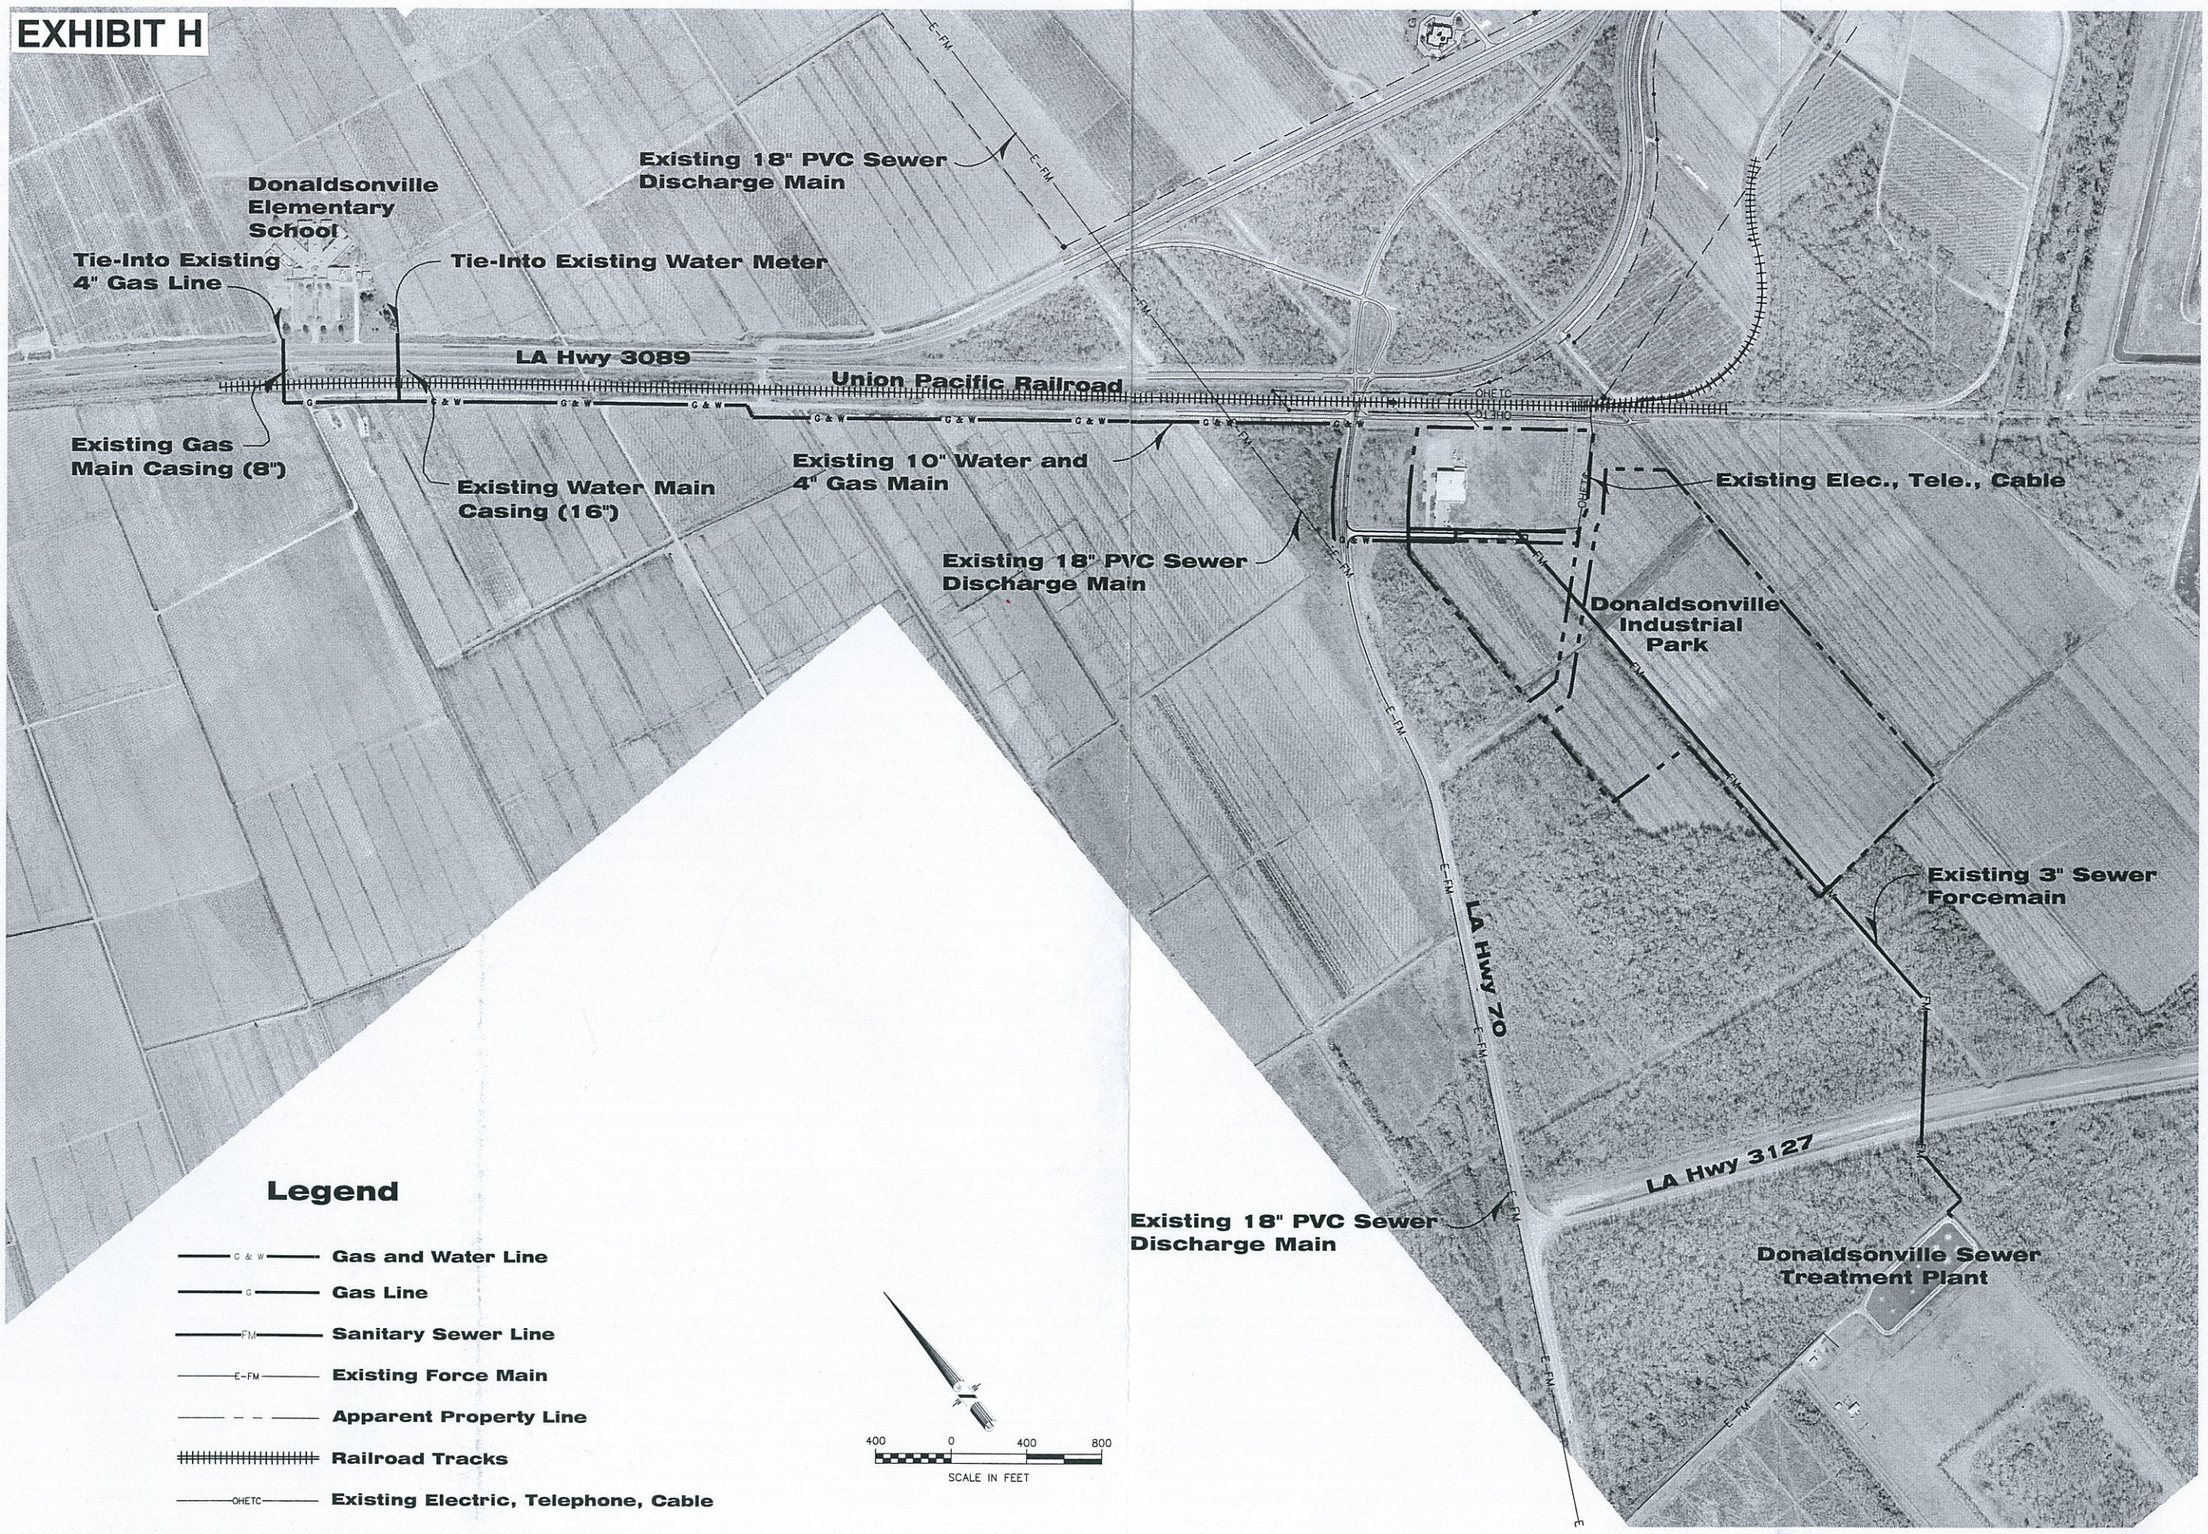

GLENN SHABEEN & ASSOC., INC.
CONSULTING ENGINEERS
P.O. BOX 298
GONZALES, LA 70707
PH: (225) 644-0238
FAX: (225) 644-2325

NO.	DATE	DESCRIPTION	BY

REVISIONS

DRAWN BY: MCD
DESIGNED BY: RAT
CHECKED BY: RAT
DATE: MARCH, 2010
JOB No.: 2010-02

DONALDSONVILLE INDUSTRIAL PARK

ASCENSION PARISH, LOUISIANA

SITE UTILITIES

SHEET 1

MDUSZYNSKI 03/16/10 2:39 PM M:\DWG\2010-02\SITE PLAN.DWG - LAYOUT1