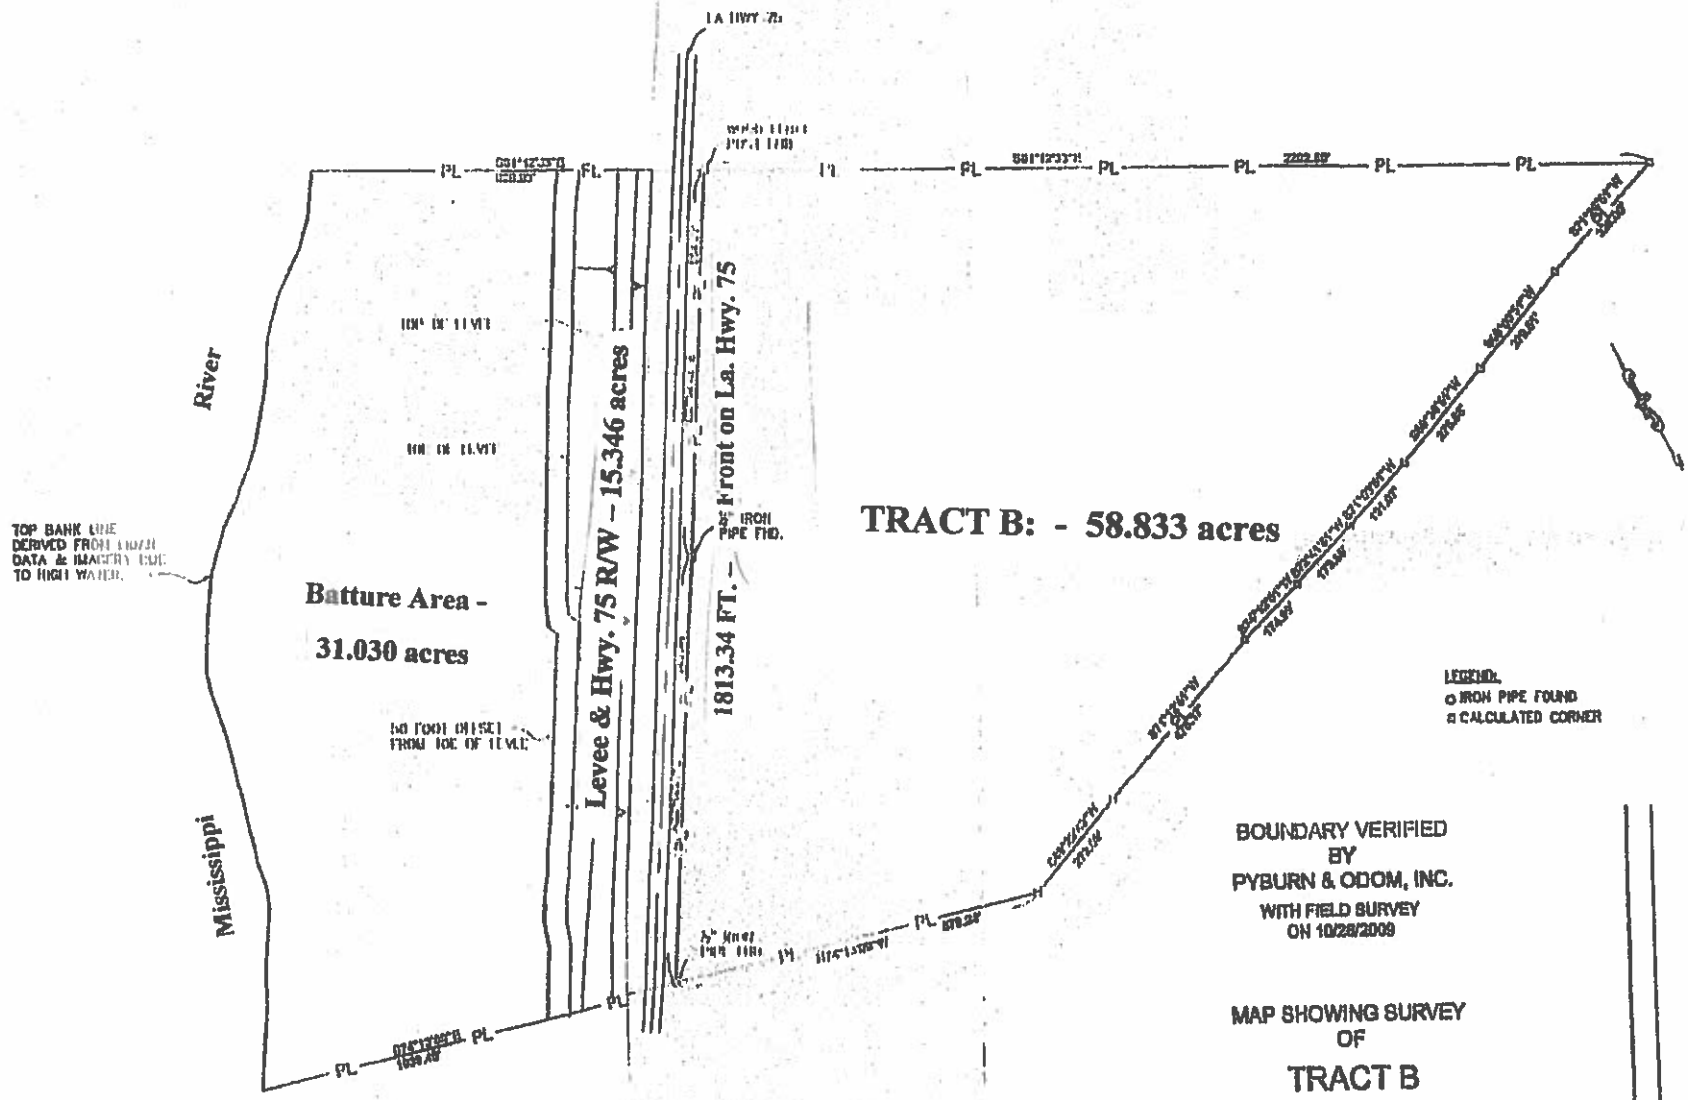

BOUNDARY VERIFIED
BY
PYBURN & ODOM, INC.
WITH FIELD SURVEY
ON 10/28/2009

MAP SHOWING SURVEY
OF
TRACT B
OF THE
HARD TIMES PLANTATION
LOCATED IN SECTIONS 34, 35, 36 & 37 T10S-R2E
ASCENSION PARISH,
LOUISIANA

NOTE: TRACT B measurement according to map of R. L Bennett, RLS: 9/26/04. See Bennett Map for bearings of Tract B.)

0 200 400 600
SCALE: 1" = 200'

PYBURN & ODOM MCA
Engineering & Related Services Since 1948

DRAWN:		DWG NO.	
CHECKED:		DATE:	
APPROVED:		SHEET:	1 of 1